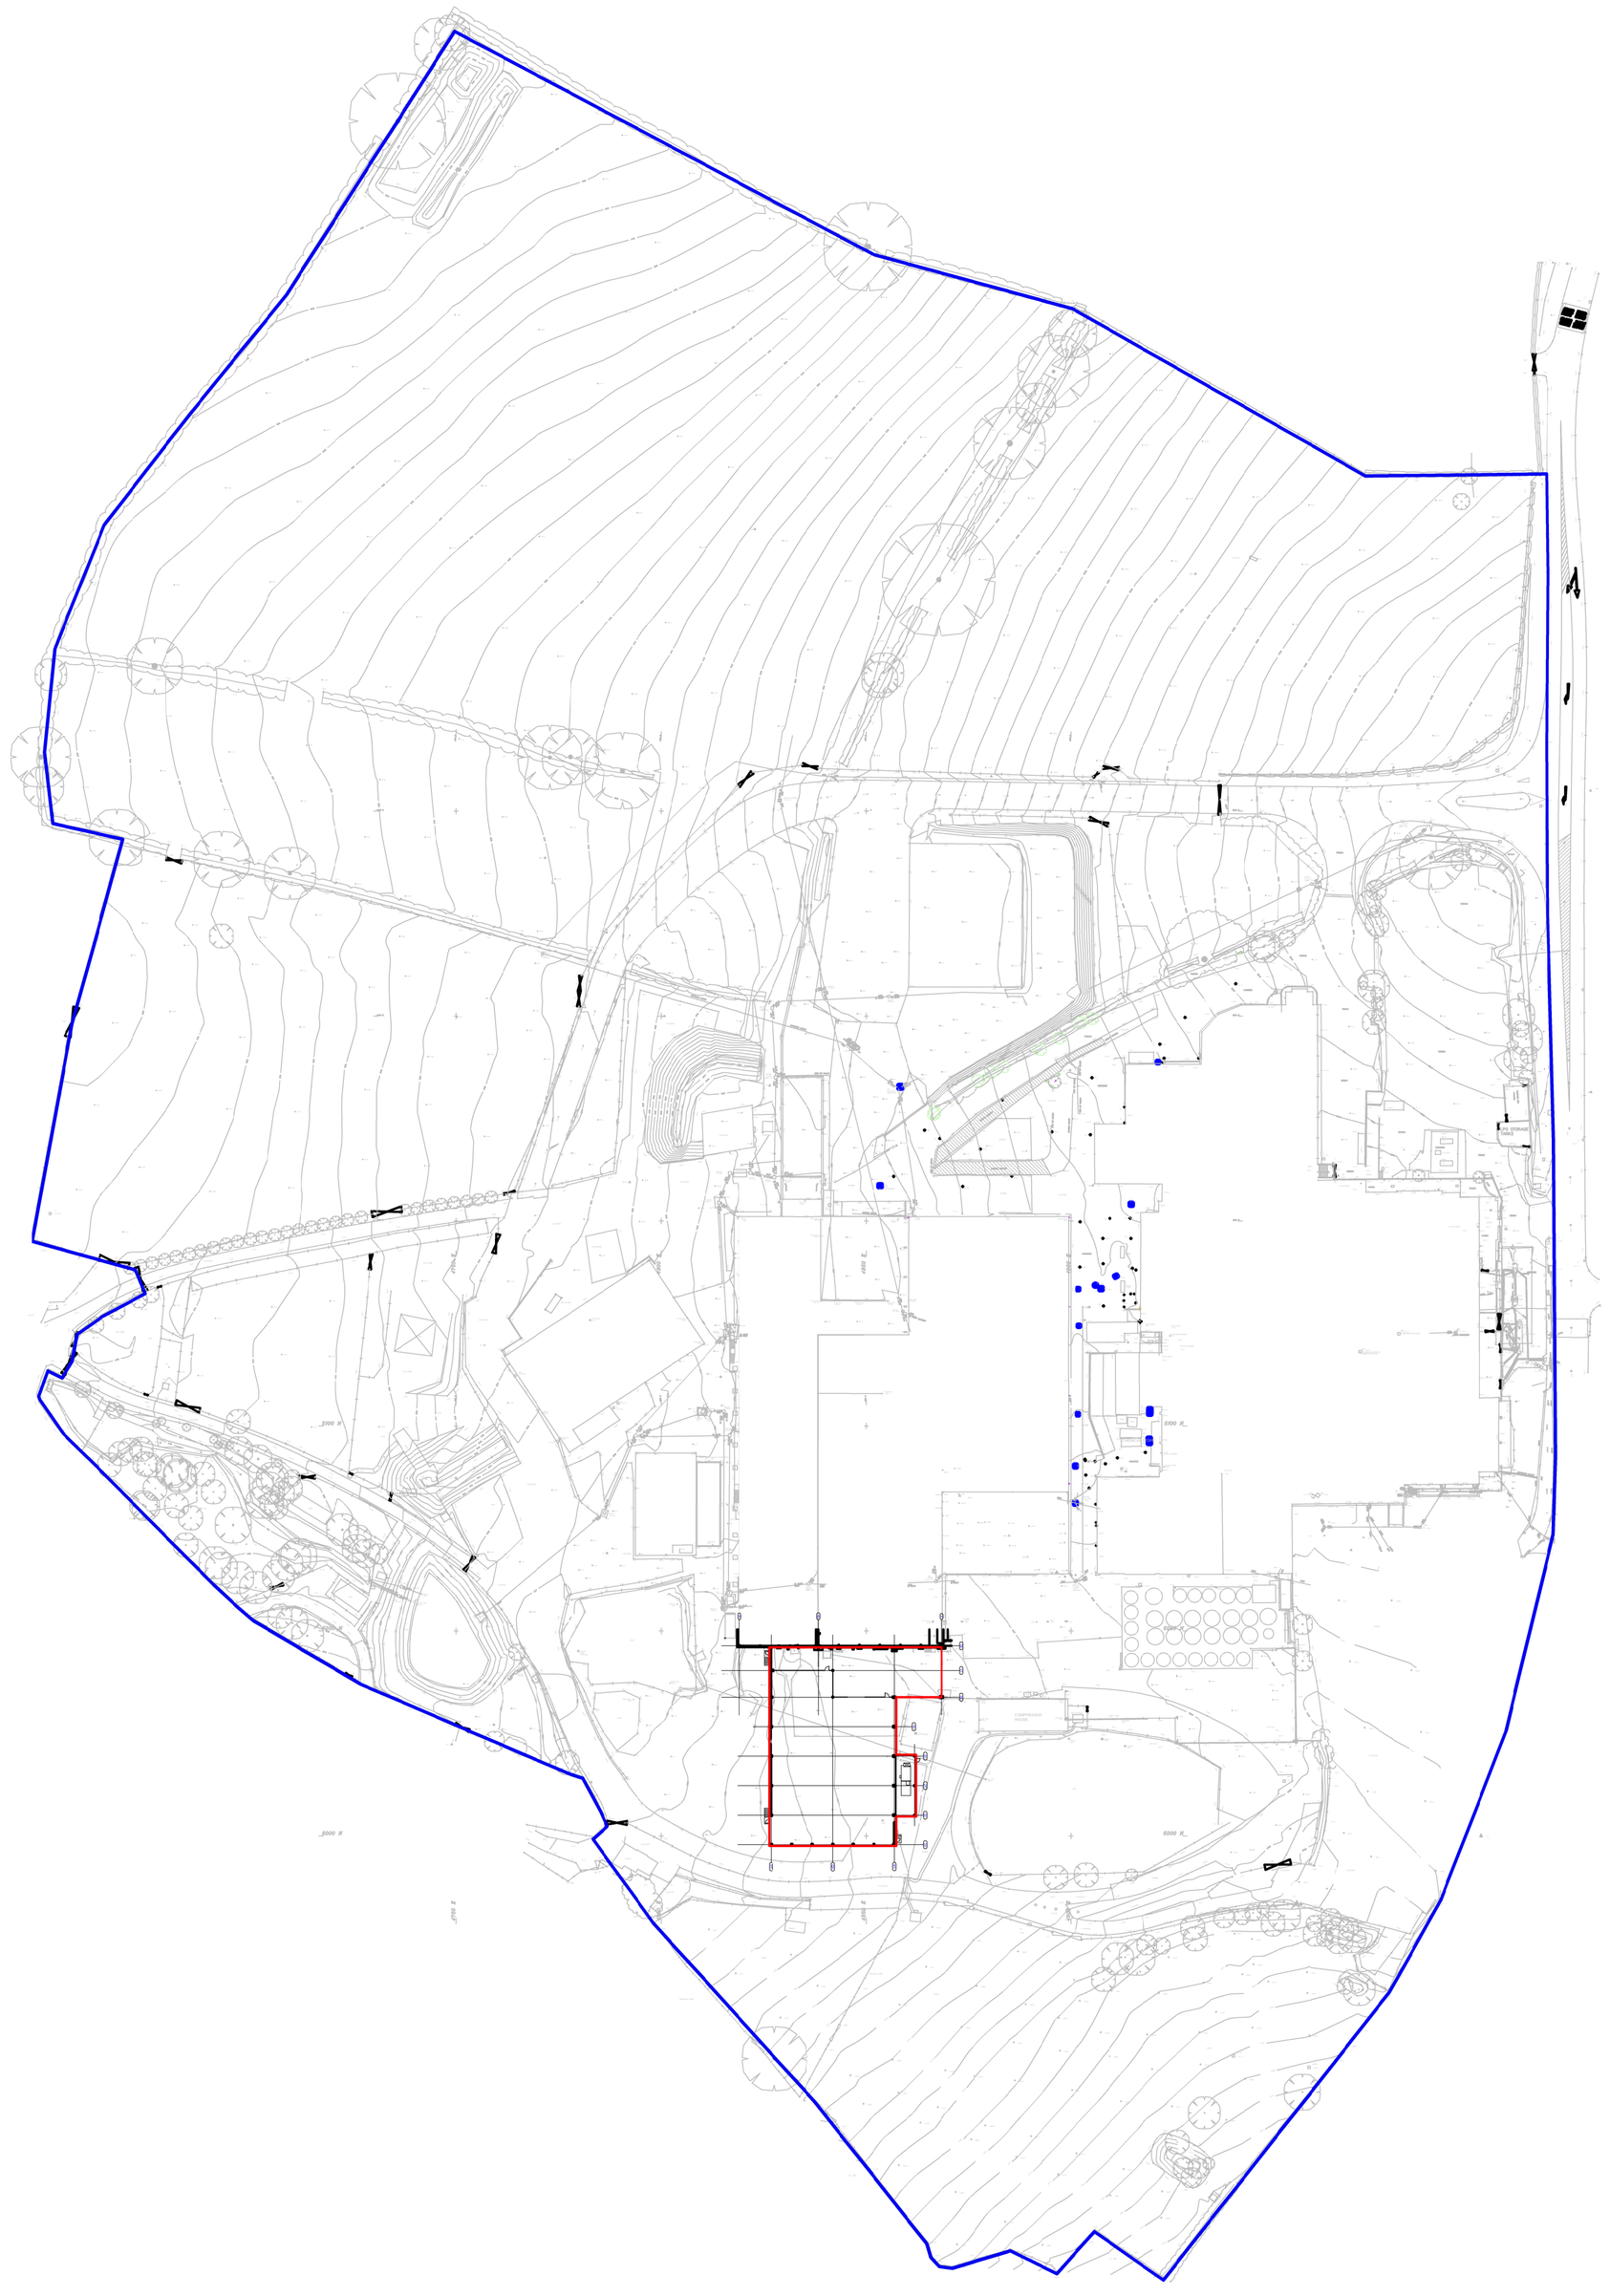

1 Site Topographical Survey
SCALE 1;1000

A 10.08.20 Drawing updated to include K&M branding. PD IT

K & M Engineering (Shropshire) Limited
t: 01743 884 540
f: 01743 884 571
e: info@kandmengineering.co.uk
w: www.kandmengineering.co.uk

K & M Engineering (Shropshire) Limited, Sam Works, Hafren House, Shrewsbury, Shropshire, SY1 3DA

REV	DATE	DESCRIPTION	DR	CH

PLANNING ISSUE

darntonB3 ARCHITECTURE
ABERYSTWYTH
30 Heol Y Wig, Aberystwyth, Ceredigion, SY23 2LN
T: 01970 624 688 www.darntonb3.com

CLIENT
K&M Engineering (Shropshire) Limited

PROJECT
Phase 1 - Warehouse Extension,
Montgomery Spring Water, Churchstoke.

TITLE
Site Topographical Survey -
Existing Site Layout

CREATION DATE	SCALE @ A1	DRN	CHK	STATUS
25.03.2020	1:1000	PD	IT	S-

SHEET NO.
13970 - DB3 - B01 - 00 - DR - A - 90 002
REVISION
A

PROJECT NO|ORIGINATOR|ZONE|LEVEL|TYPE|ROLE|NUMBER

© COPYRIGHT ALL RIGHTS RESERVED.
THIS DRAWING MUST BE READ IN CONJUNCTION WITH ALL OTHER RELEVANT DRAWINGS AND SPECIFICATIONS.
ANY DISCREPANCIES MUST BE REPORTED TO DARNTONB3 IMMEDIATELY.
THE DRAWING/ON INFORMATION MUST NOT BE USED FOR CONSTRUCTION UNLESS EXPRESSLY ISSUED FOR CONSTRUCTION.
DO NOT SCALE FROM THIS DRAWING. WORK ONLY TO THE PRINTED DIMENSIONS.